

C


B

A

C

B

A

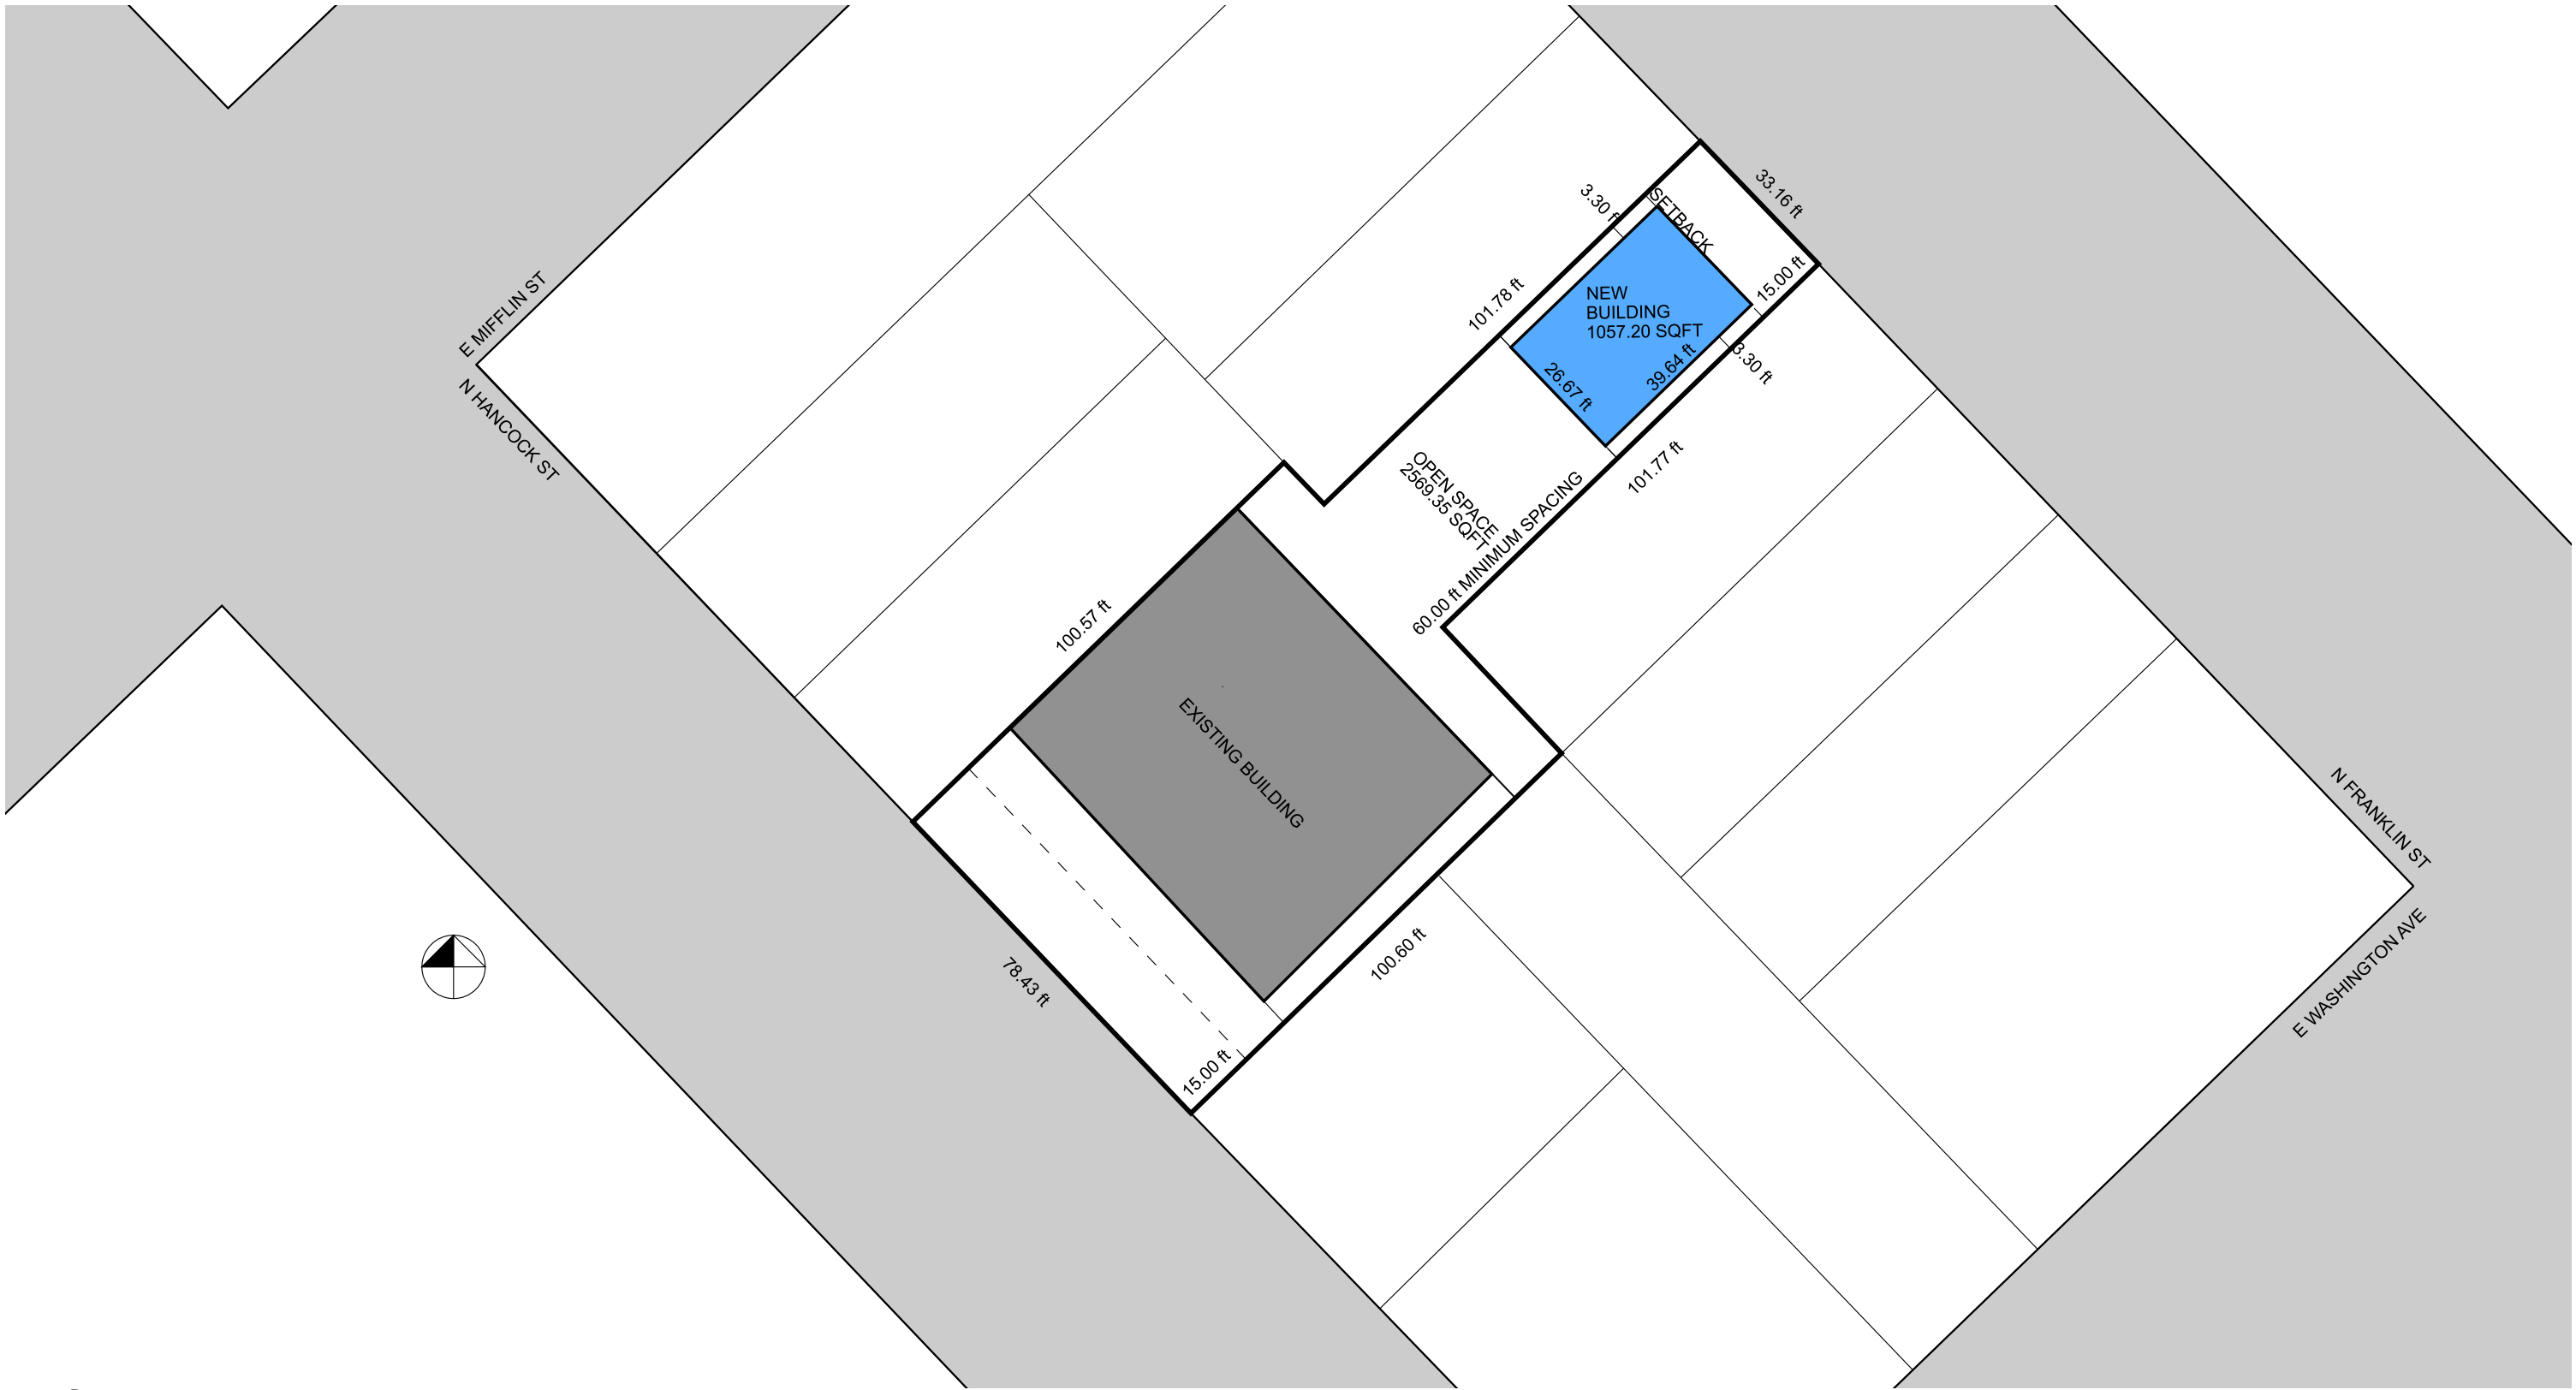

01 PLAN VIEW OF PARCEL - UNIFIED LOT  
1/32 = 1'-0"



Architect: OpeningDesign

312 W. Lakeside street... | Madison, WI 53715

ryan@openingdesign.com | 773 - 425 - 6456

STUDY FOR A BACKLOT  
15N HANCOCK ST, MADISON WI  
OPTION 3 - UNIFIED LOT